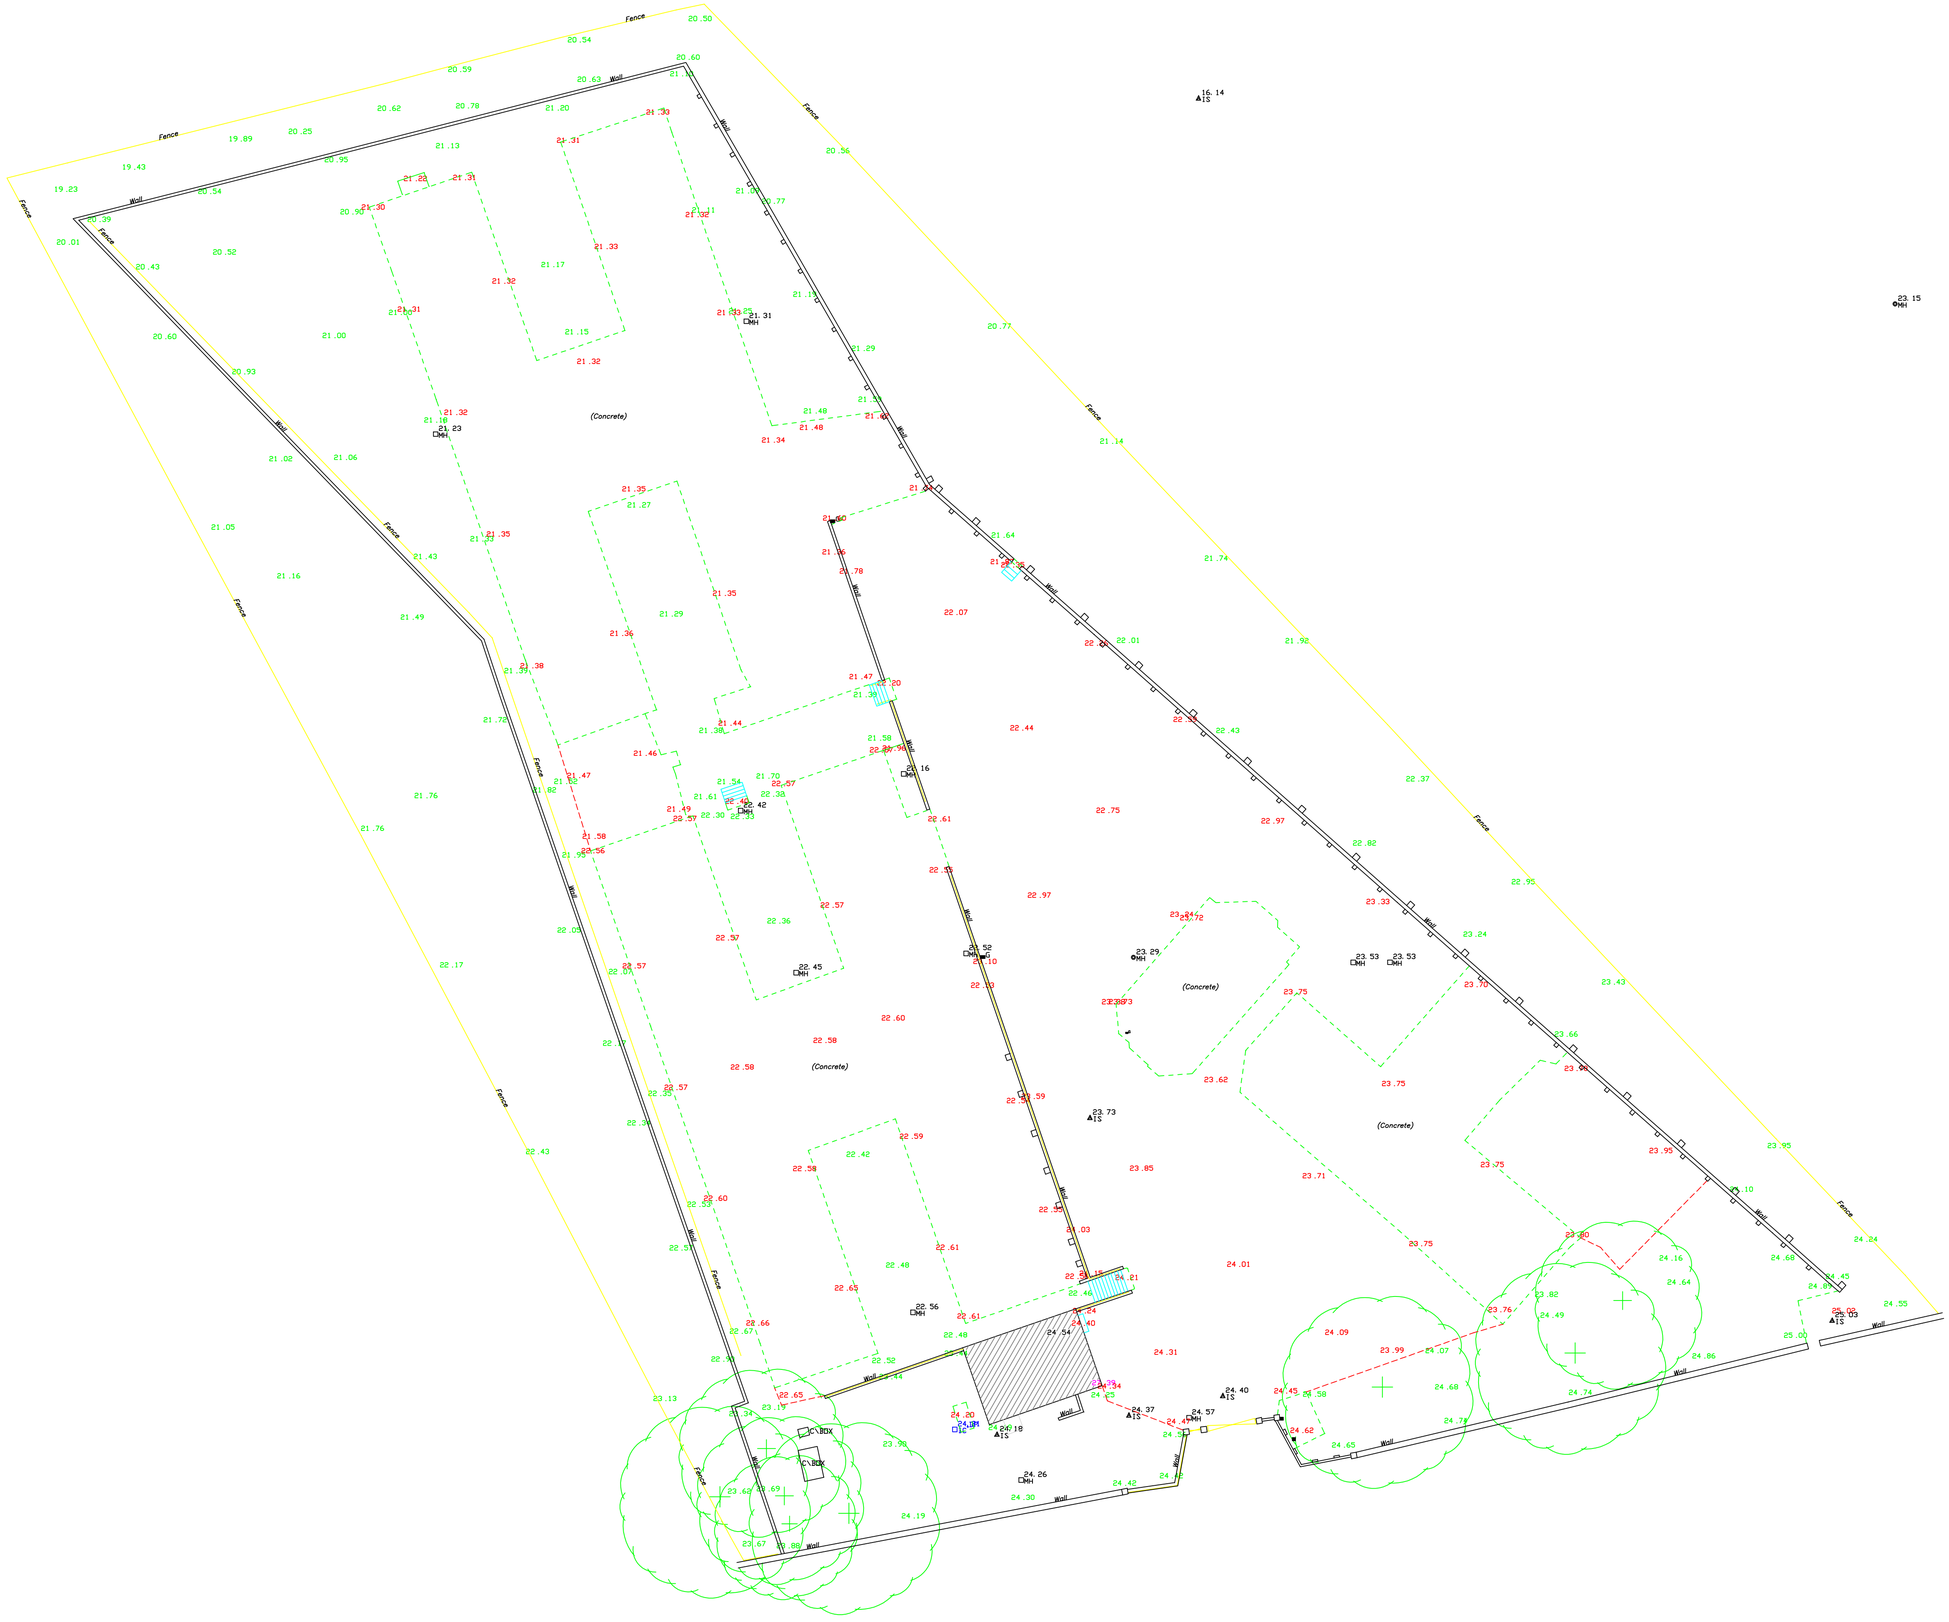

25 METERS

CSS
cad survey services

103 Tullysarron Road Armagh BT61 8HF
tel/ 02837 549700
fax/ 02837 549470
E-mail cadsur@globalnet.co.uk

Location: St Columbas park
Architect: Derry City Council
Scale: 1:1 Meter Date: 3 DEC 2008
Levels Related to: O.S.B.M.
Drawn by: Colin Cochrane REF No: 2745